LEGEND

- EXISTING OVERHEAD ELECTRICAL
- EXISTING SURFACE CONTOURS (500mm INTERVALS)
- EXISTING FENCING TO REMAIN
- EXISTING FENCING TO BE REMOVED
- EXISTING VEGETATION TO REMAIN
- PROPOSED SENIOR SOCCER & CRICKET FIELD PLAYING AREAS
- PROPOSED SENIOR RUN-OFF & JUNIOR SPORTS FIELD AREAS
- CONCRETE FOOTPATH/SPECTATOR/PAVEMENT AREAS
- PROPOSED PAVILION
- 300mm WIDE CONCRETE PLINTH WITH 1.2m HIGH CHAIN MESH FENCE (BLACK PVC COATED), & 600mm WIDE CONCRETE SPOON DRAIN.
- SPORTS FIELD RUN-OFF EXTENTS
- INDICATIVE POLE LOCATIONS FOR SPORTS FIELD LIGHTING.



EDRA CONSULTING
Level 2, 17-19 View Point, Bendigo
info@edraconsulting.com.au
www.edraconsulting.com.au

2MH Consulting
2MH CONSULTING ARE THE OFFICIAL FACILITY ADVISORY SERVICE FOR TENNIS VICTORIA & NETBALL VICTORIA

CONCEPT DESIGN SOCCER PITCHES, CRICKET NETS & CAR PARK

ELSIE PALMER FIELD,
CASTLEMAINE, VIC


Scale (m) 1:1250 0 12.5 25.0

DATE: 12/02/26


Mount Alexander Shire Council

LEGEND

- EXISTING OVERHEAD ELECTRICAL
- EXISTING SURFACE CONTOURS (500mm INTERVALS)
- EXISTING FENCING TO REMAIN
- EXISTING FENCING TO BE REMOVED
- EXISTING VEGETATION TO REMAIN
- PROPOSED SENIOR SOCCER & CRICKET FIELD PLAYING AREAS
- PROPOSED SENIOR RUN-OFF & JUNIOR SPORTS FIELD AREAS
- CONCRETE FOOTPATH/SPECTATOR/PAVEMENT AREAS
- PROPOSED PAVILION
- 300mm WIDE CONCRETE PLINTH WITH 1.2m HIGH CHAIN MESH FENCE (BLACK PVC COATED), & 600mm WIDE CONCRETE SPOON DRAIN.
- SPORTS FIELD RUN-OFF EXTENTS
- INDICATIVE POLE LOCATIONS FOR SPORTS FIELD LIGHTING.

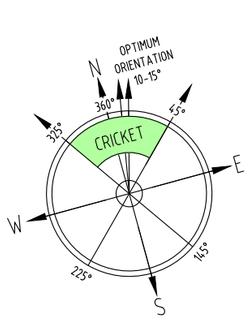

CRICKET PITCH OPTIMAL ORIENTATION

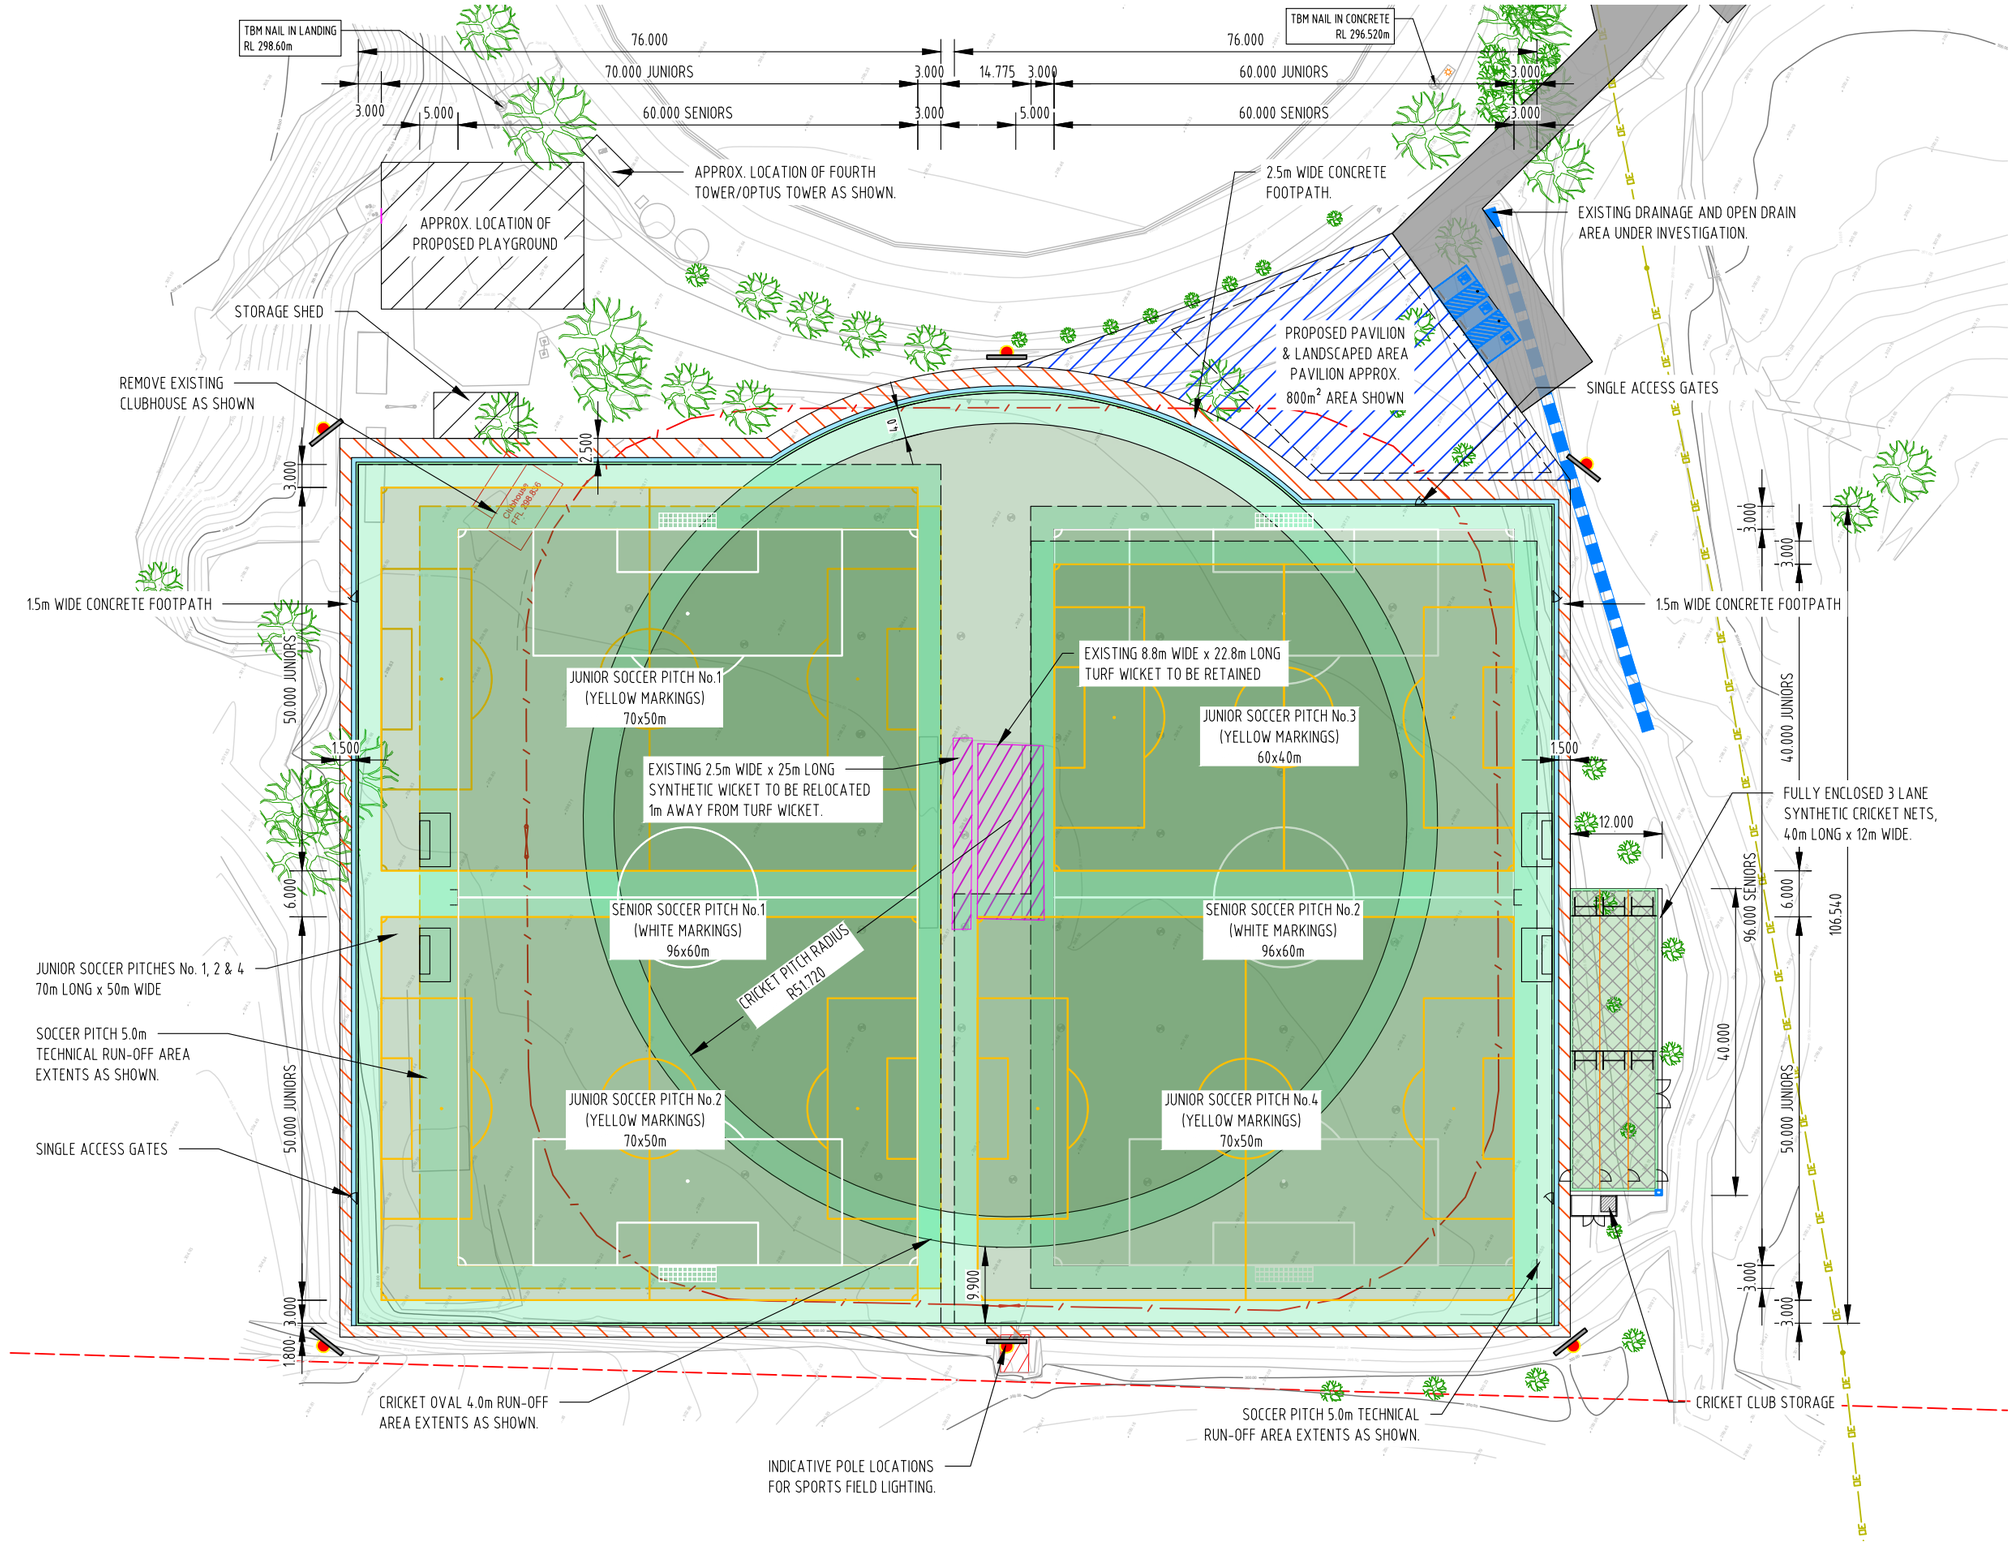

EDRA CONSULTING
Level 2, 17-19 View Point, Bendigo
info@edraconsulting.com.au
www.edraconsulting.com.au

2MH Consulting
2MH CONSULTING ARE THE OFFICIAL FACILITY ADVISORY SERVICE FOR TENNIS VICTORIA & NETBALL VICTORIA

CONCEPT DESIGN SOCCER PITCHES, CRICKET NETS & CAR PARK

ELSIE PALMER FIELD,
CASTLEMAINE, VIC

Scale (m) 1:800 0 8.0 16.0

DATE: 12/02/26

Mount Alexander Shire Council